Works

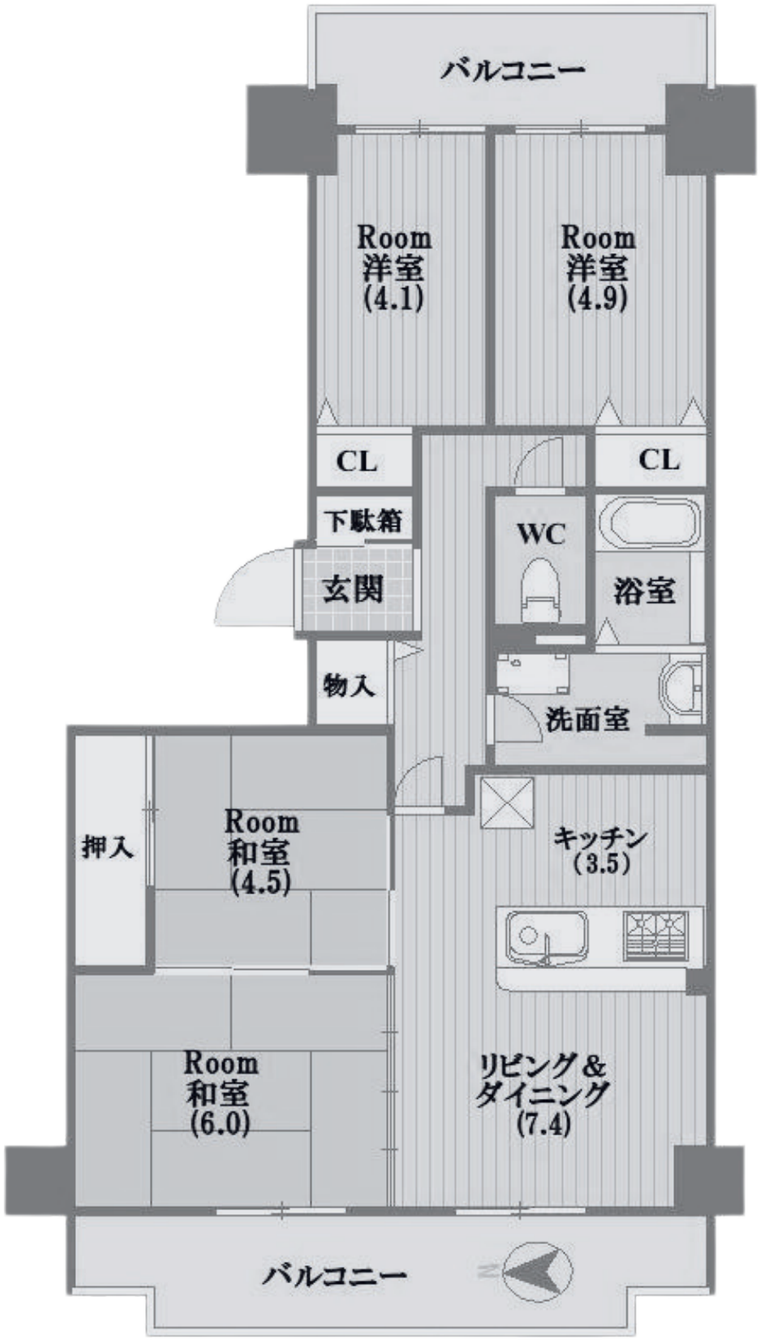

Before → After

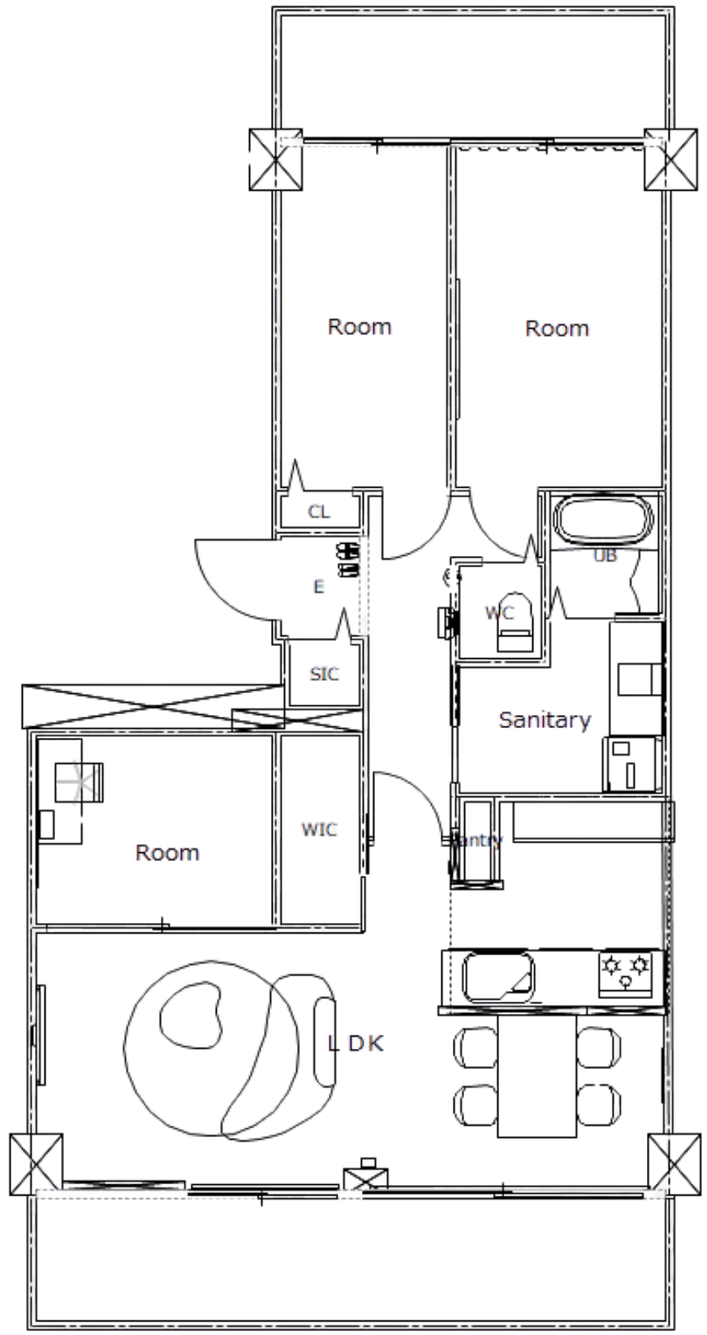

Renoas
RENOVATION

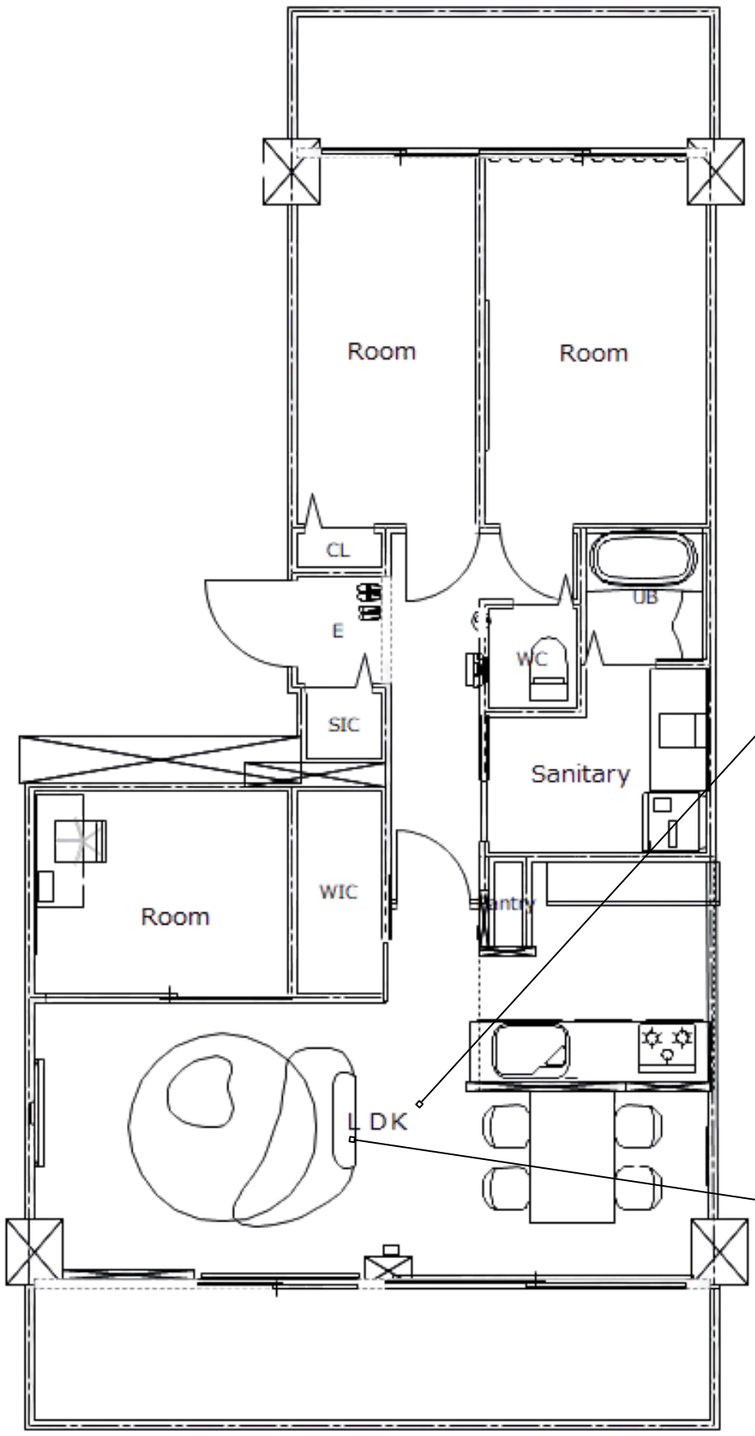
Room
Room
CL
E
SIC
WC
UB
Sanitary
Room
WIC
Pantry
L DK

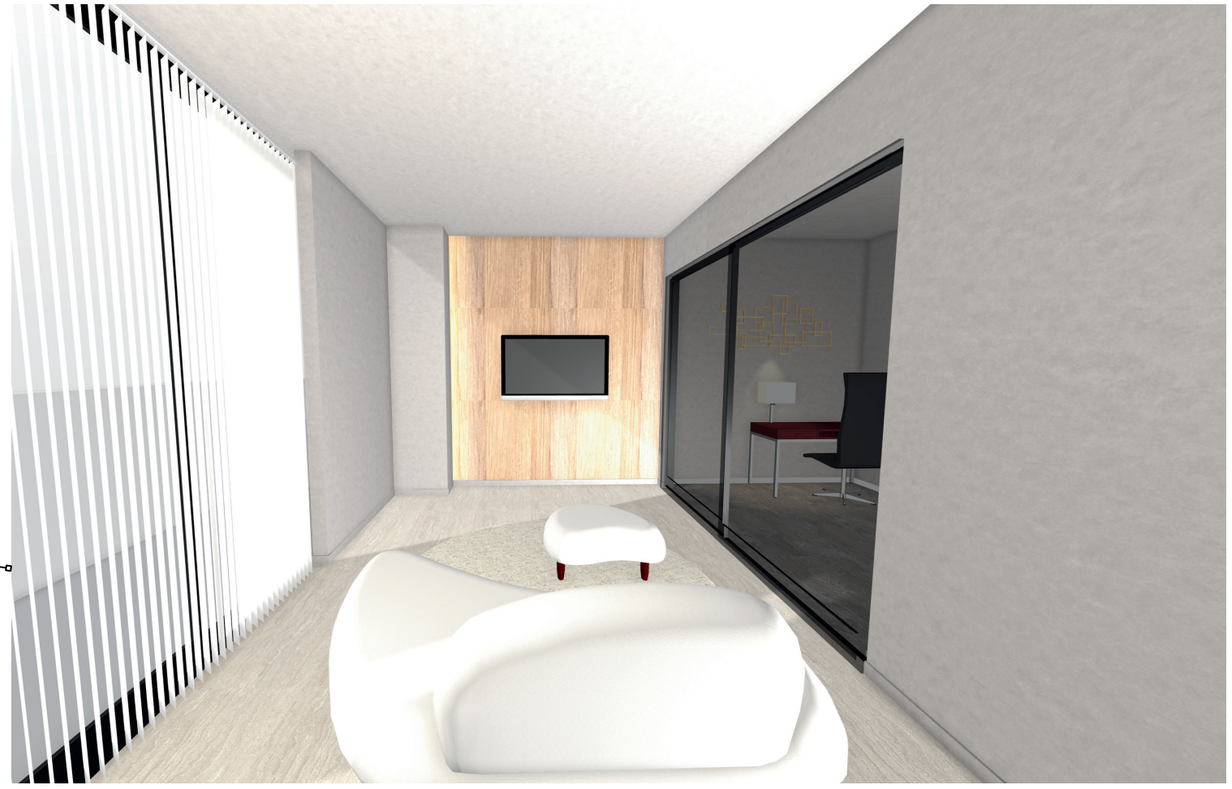

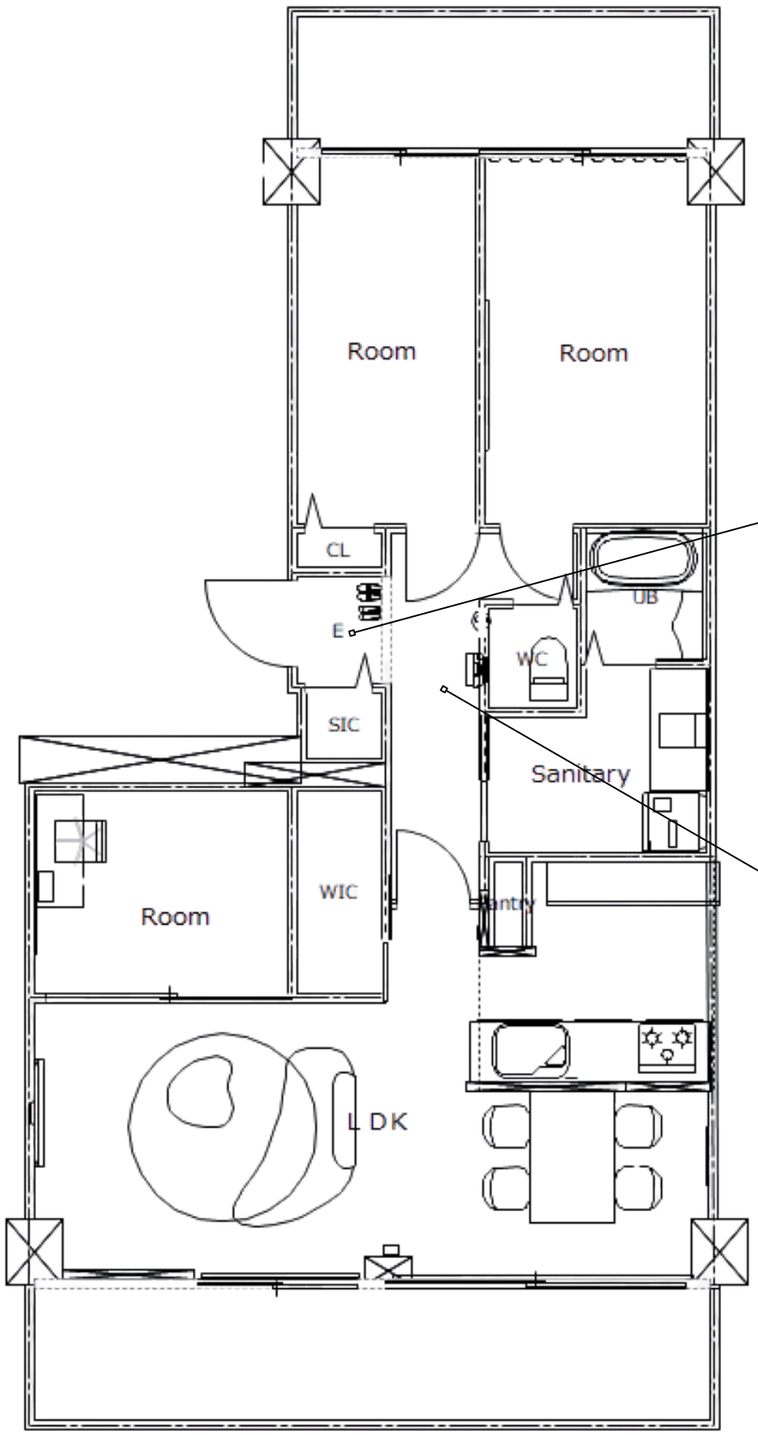
Room
Room
CL
E
UB
WC
SIC
Sanitary
Room
WIC
Pantry
LDK