Works

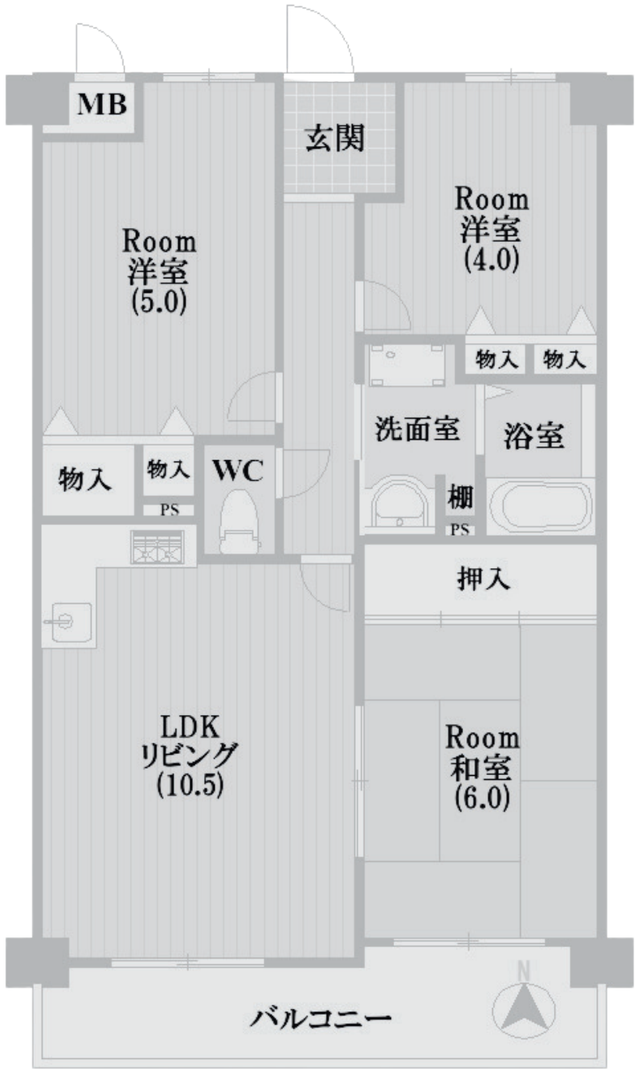

Before → After

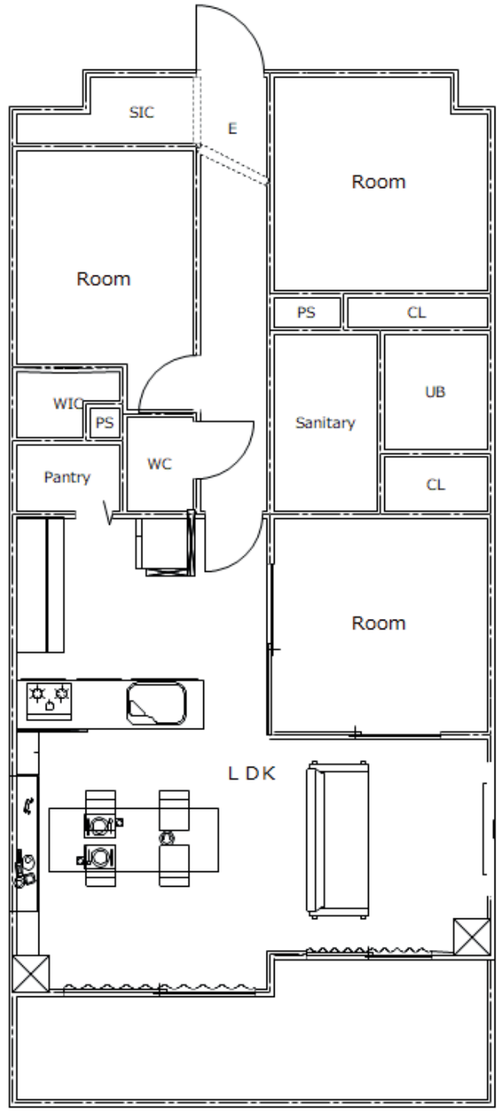

Renoas
RENOVATION

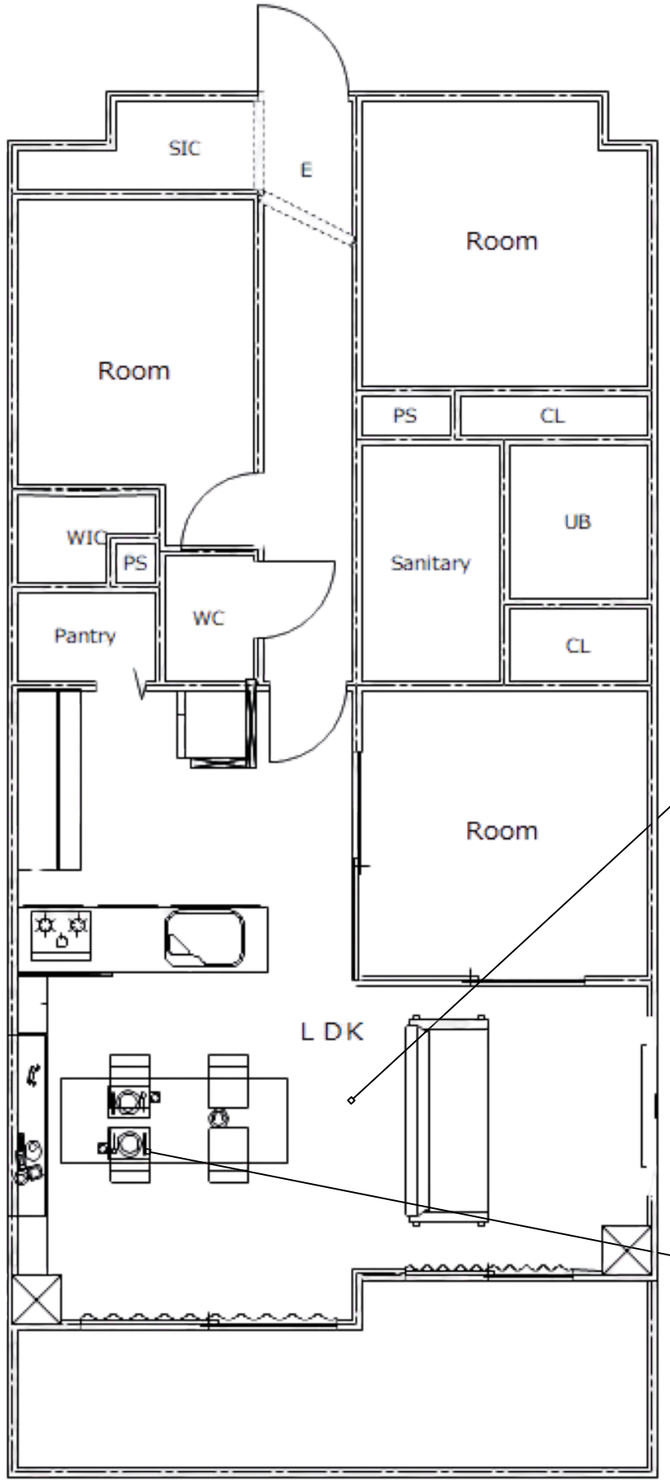
SIC
E
Room
Room
PS
CL
WIC
PS
Sanitary
UB
Pantry
WC
CL
Room
L DK

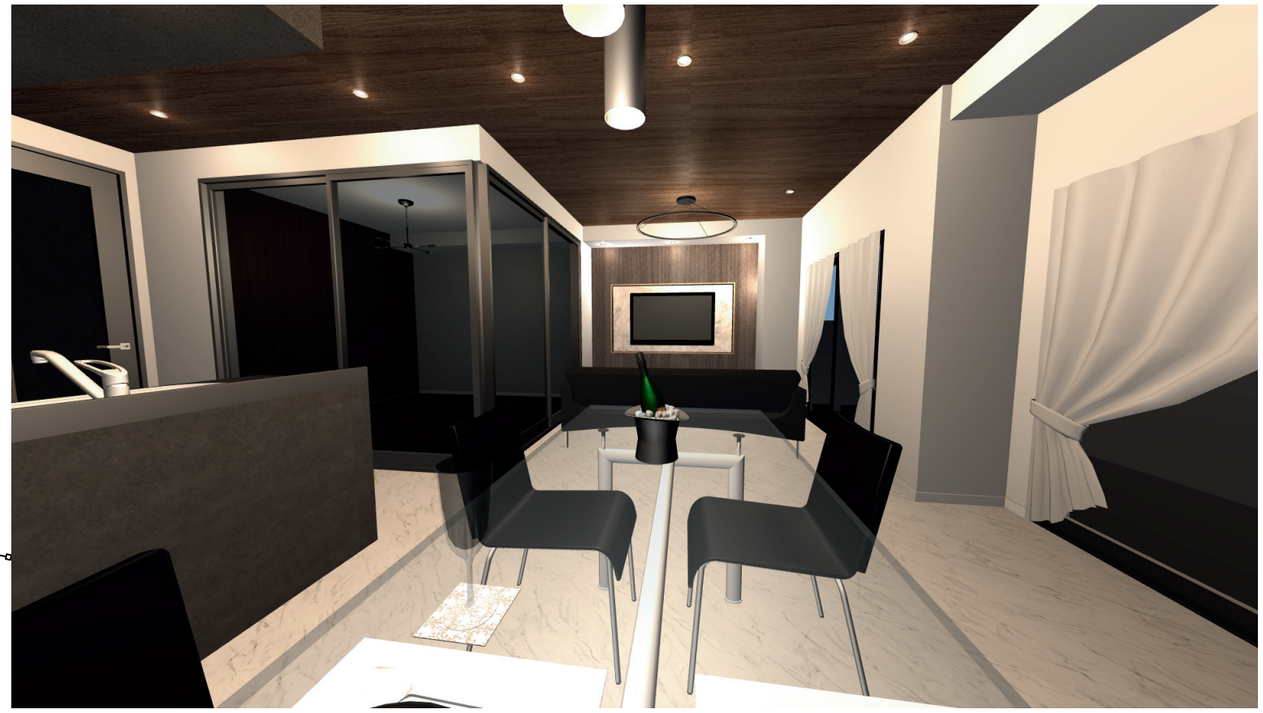

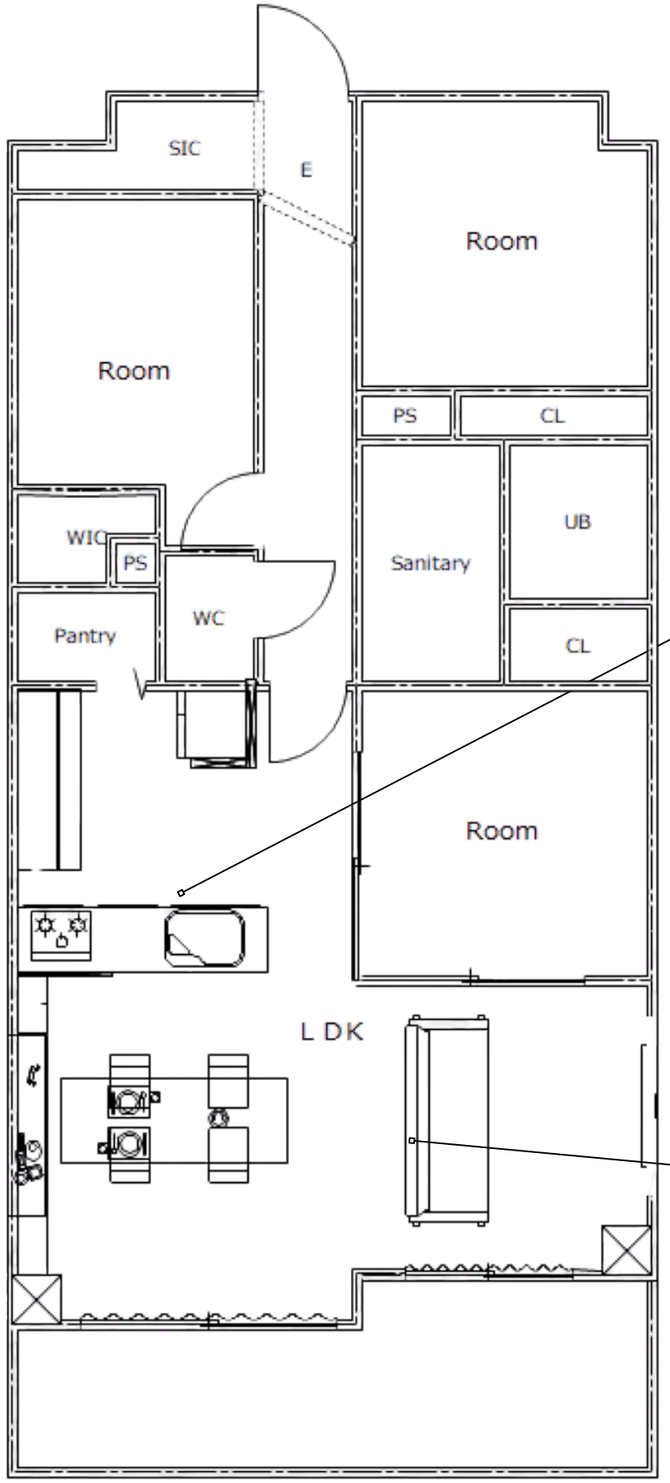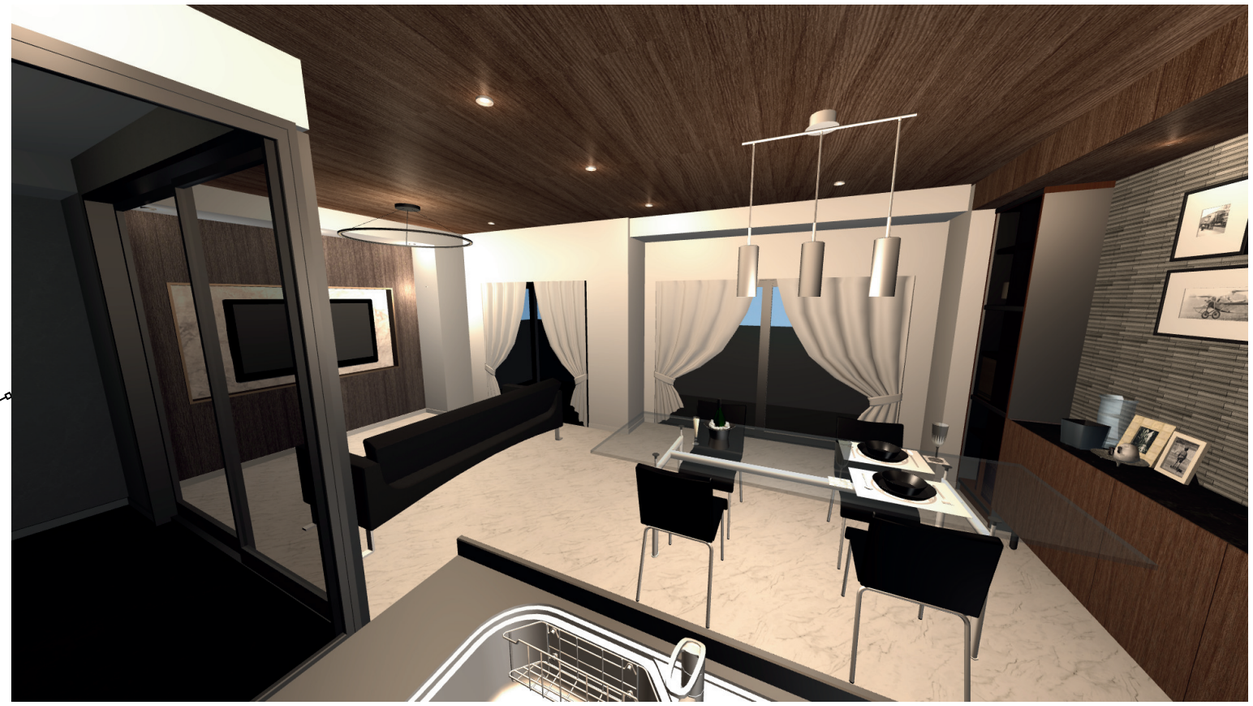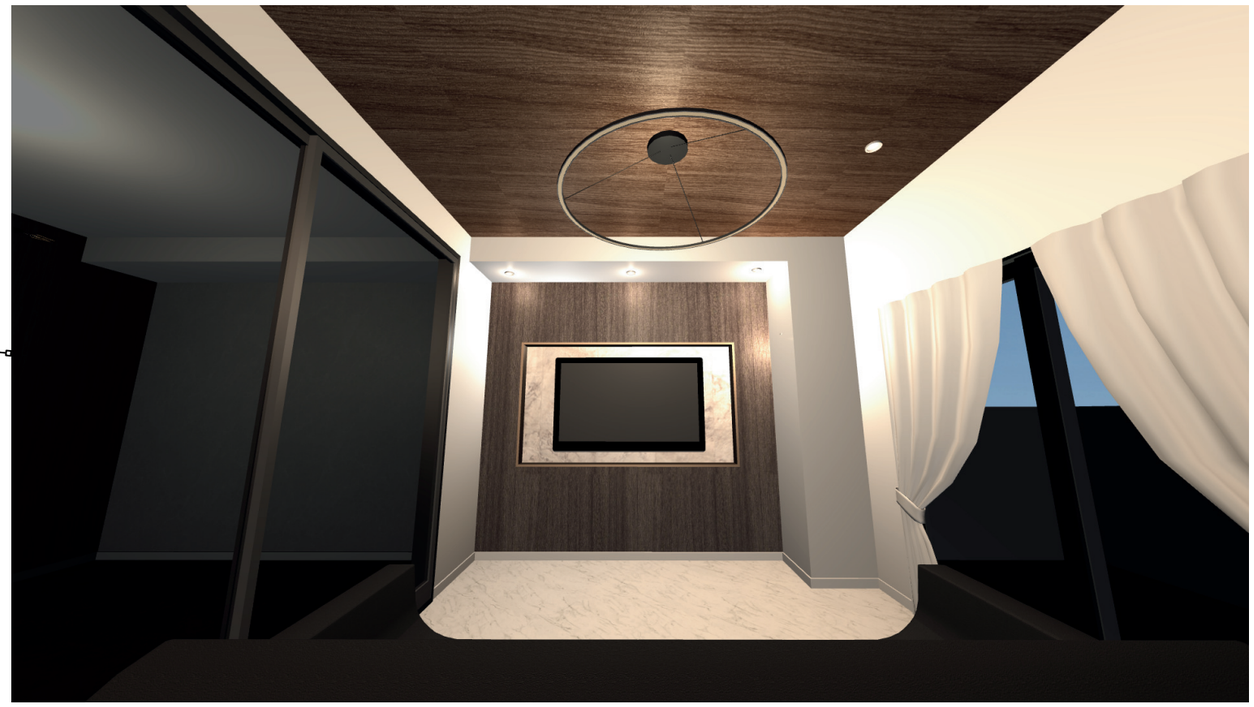
SIC
E
Room
Room
PS
CL
WIC
PS
Sanitary
UB
Pantry
WC
CL
Room
L DK